




Thinwall PARTITIONS PLAN-A-GRAM

This Thinwall Plan-A-Gram is designed to help you layout your work flow and space utilization patterns. It has been designed for your convenience.

Whenever you have a proposal for Space Division use this aid in planning location of interior walls. Because the Thinwall complete system is illustrated on the inside graph sheet you will be able to visualize each area to be partitioned in its respective Thinwall series.

But most important — when you have completed your layout on this Plan-A-Gram send it to Adanlock, and we'll give you an immediate quotation!

FOR YOUR *Thinwall* PARTITION FLOOR PLAN

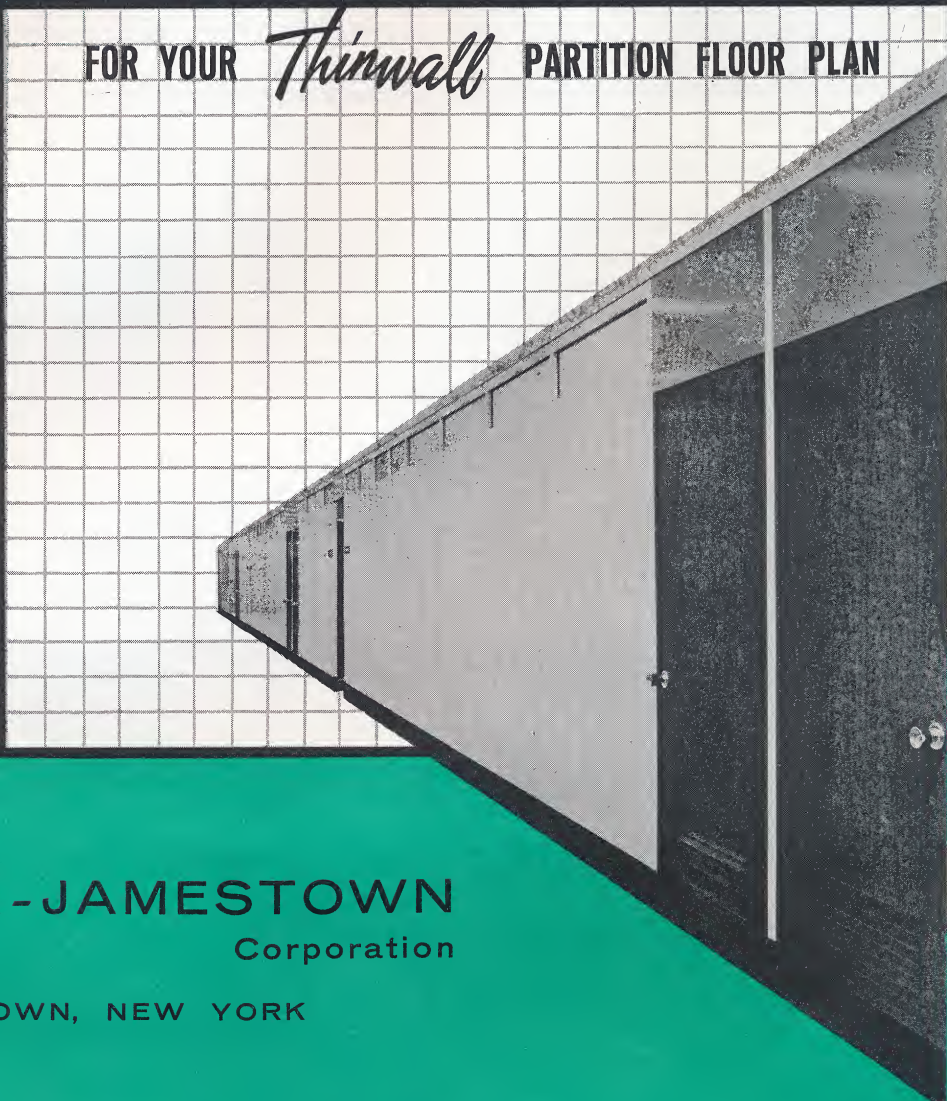

DANLOCK-JAMESTOWN
Corporation

JAMESTOWN, NEW YORK

an aid to more efficient office living

The Newest and **LOWEST PRICED** Complete Movable Wall System

Thinwall

A movable wall system — the "Forerunner" in the slender wall concept — distinctive in design — completely universal and adaptable to today's space utilization demands — This is Thinwall.

Thinwall partition is not just a single one purpose system, but a system of many series so unique, yet uncomplicated that regardless of the space requirement, the height of the area, and the location of the space, there is a Thinwall for your space utilization problems.

Adanlock had one purpose in mind when Thinwalls were created and that was — To make space work for you.

2 DISTINCT SYSTEMS TO CHOOSE FROM



The Highly Versatile **STEEL** System
Designed and constructed to divide space to its maximum.

Whether in the office, reception area, Engineering Dept. or in any other area, the Steel Thinwall System is complete in concept, in panel combinations and movability.



The Designer Series

"Thinwalls in wood grains."


Truly an esthetic, yet completely functional Thinwall System. Laminated plastics in warm rich wood grains give the Designer Series a place in the finest decor minded areas. Nothing has been sacrificed; the same complete movability, adaptability, and panel combinations that are inherent to the Steel Thinwall System are incorporated in the beautiful Designer Series. Walnut is the Standard grain but if your decor requires a grain of special nature, let Adanlock know.

"a Partition for every requirement"

5

5 10 15 20 25 30

SELECT THE DESIRED SERIES FROM THE
SELECTION SHOWN ABOVE,

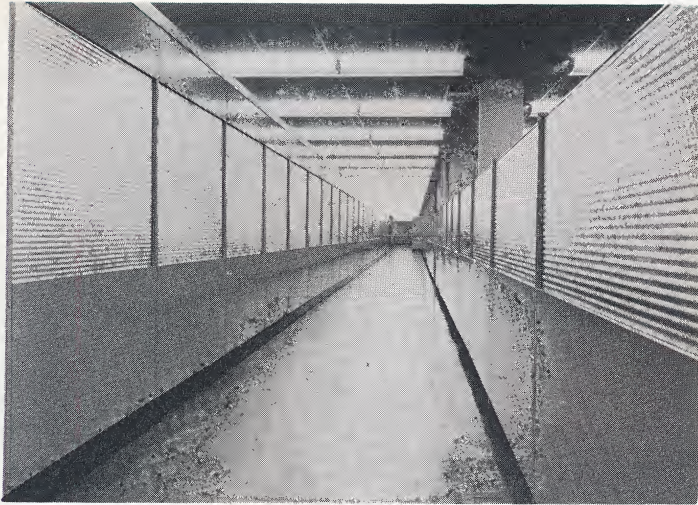

● *Cornice and lower heights Thinwalls*


Where requirement demands less than total privacy, Adanlock has many variations of bank rail, panel and glass combination and less than ceiling height Thinwalls that more than adequately handle the job. Lower Height Thinwalls never interfere with existing lighting conditions or air circulation.

● *Special Condition*

The adaptability of Thinwalls are so complete that areas of special conditions can easily be divided. Requirement of unusual heights, or other conditional factors are now divided successfully by Thinwalls.

● *Ceiling Height Thinwalls*

Total privacy. Ceiling high Thinwalls are never restricted by height of ceiling, type of ceiling construction and are completely sound controlled engineered for maximum privacy from unwanted noise interference. So completely design engineered are Thinwalls that all you have to do is decide what area is to be divided and then choose the Thinwall to do the job.

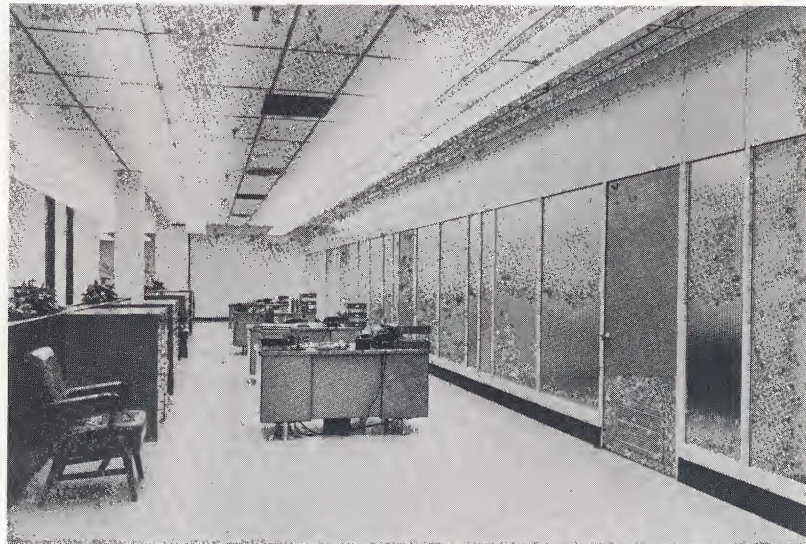

Thinwall

by ADANLOCK-JAMESTOWN
Corporation

BOTTOM

40

45

50

55



60

65

LAYOUT YOUR PROPOSAL ON THE GRAPH AREA,
FILL OUT THE ATTACHED QUOTATION SHEET . . .



complete
easily be
or other
successfully

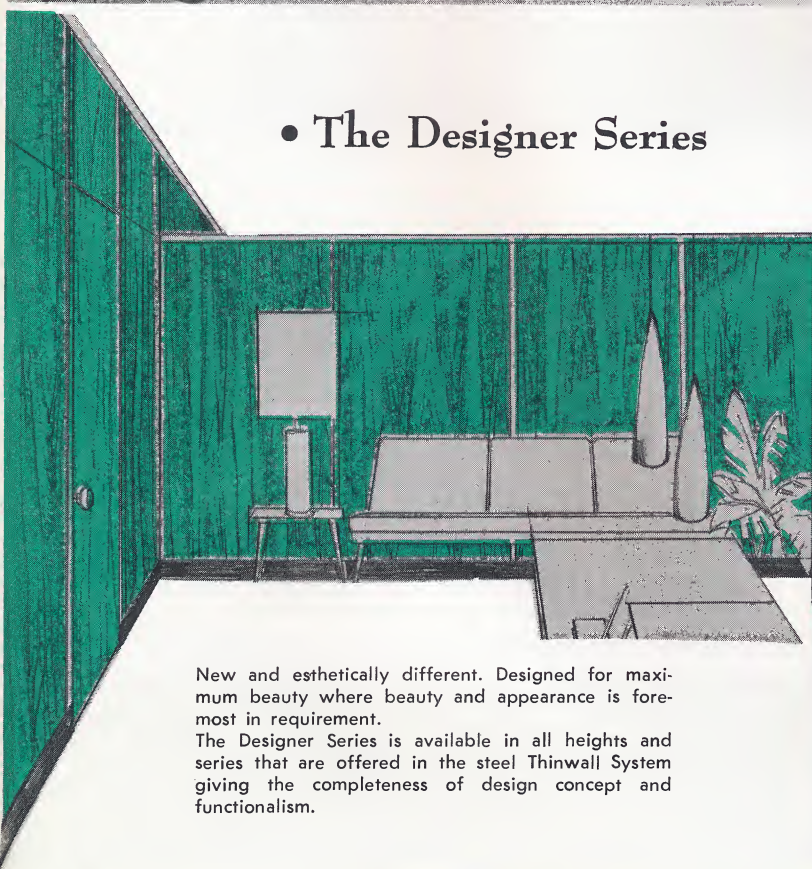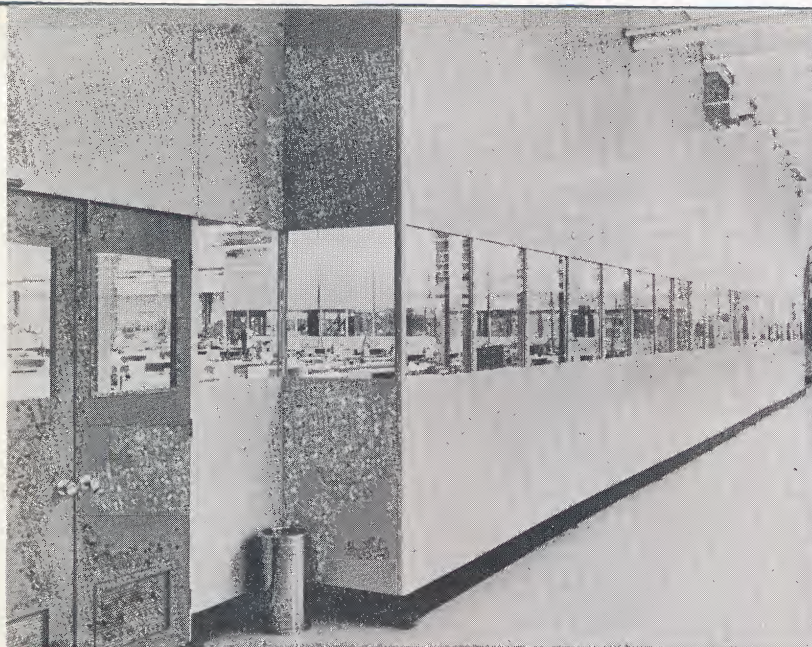

• The Designer Series

New and esthetically different. Designed for maximum beauty where beauty and appearance is foremost in requirement. The Designer Series is available in all heights and series that are offered in the steel Thinwall System giving the completeness of design concept and functionalism.

Thinwall PLAN-A-GRAM



The Plan-A-Gram is offered to you in order to make space division proposals and quotations simple and easy.



All series, doors, and accessories are clearly illustrated and noted over the immediate graph area.



Determine the area to be partitioned, select the series that will satisfy your need.



Layout your proposal in floor plan on the $\frac{1}{4}$ " to 1' 0" graph area. Be sure to include doors and their proper swings. Fill out the enclosed "request for quotation" form which is attached in respect to your requirements.



Mail this Plan-A-Gram along with the request for quotation to Adanlock Jamestown Corp., Jamestown, New York, for discount and final net price. Please call the Estimating Sales Dept. at the factory if you require additional help or information. Tel. Jamestown 3-1551, Area Code 716.



When consulting our price list, remember that all prices are **full list** and subject to our standard and quantity discounts. If your requirements are more than average in quantity, please contact Adanlock for final pricing and delivery.

THEN, SEND THIS PLAN-A-GRAM TO **ADANLOCK**
FOR YOUR IMMEDIATE QUOTATION

an aid to more efficient office living

DANLOCK-JAMESTOWN Corporation
JAMESTOWN, NEW YORK


DANLOCK *Thinwall* PARTITION

IMPORTANT

When laying out your floor plan on the graph below remember that the width of a panel includes panel and one post only. Be sure to add end finishing post—1 $\frac{3}{4}$ "—at the conclusion of a run of panels.

For your convenience each series, door and accessory listed here is keyed to our current price list. This will enable you to learn more about the required series and to price your proposal on the per running foot pricing formula.

PAGE LISTINGS BELOW EACH SERIES INDICATES THE PAGE EACH SERIES IS NOTED IN OUR PRICE LIST.

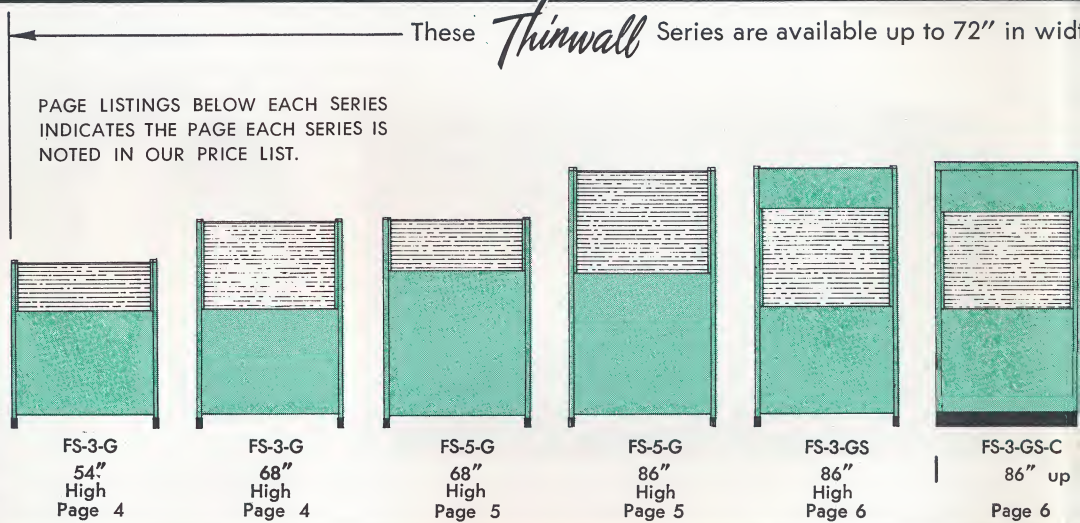


Thinwall

DOORS and GATES

a door or gate for each series!

2 widths 30" and 36" in steel or wood grain laminates.

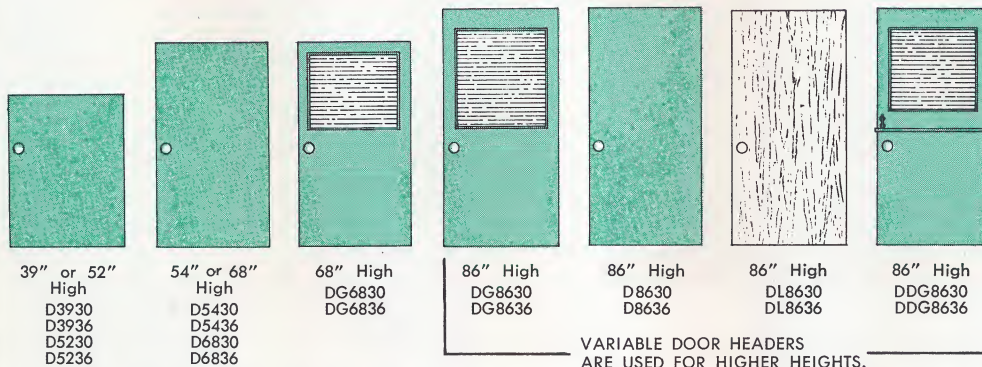

Thinwall

ACCESSORIES

The accessories shown here are one more reason why *Thinwall* excels in the area of space division.

5

10

15

20

25



30

DISTRIBUTED BY:

S 7 BASIC SERIES!

with increments of 9-12-18-24-30-33-36-39-42-48-54-60-66-72 inches

These *Th*

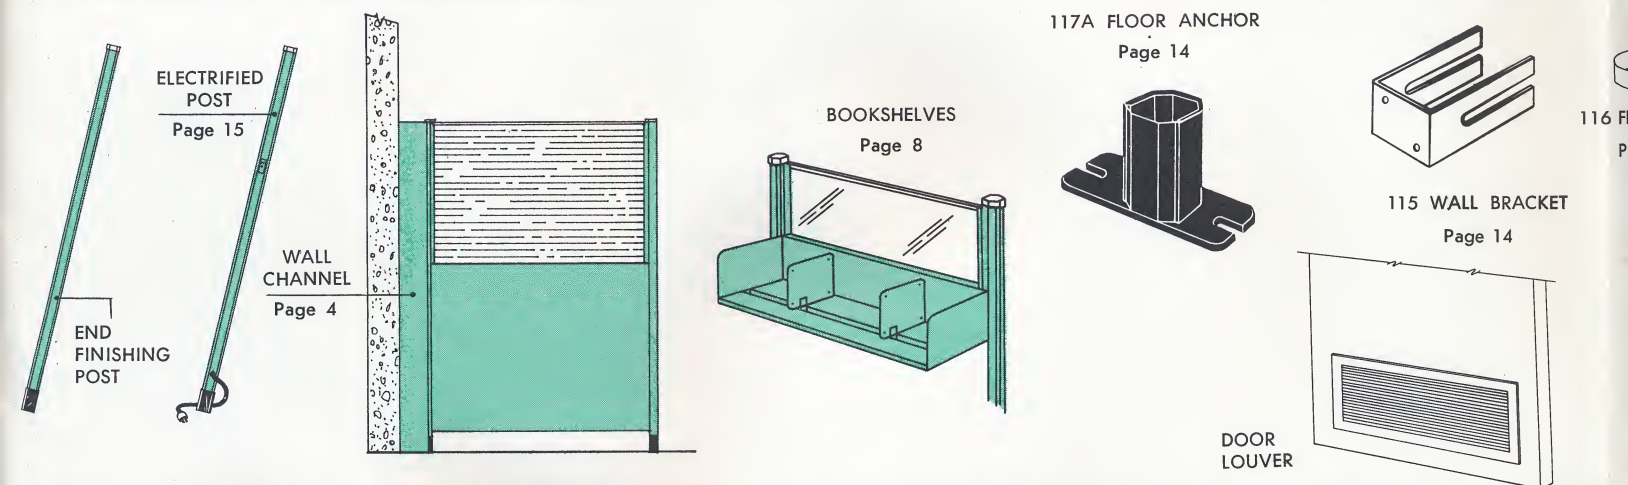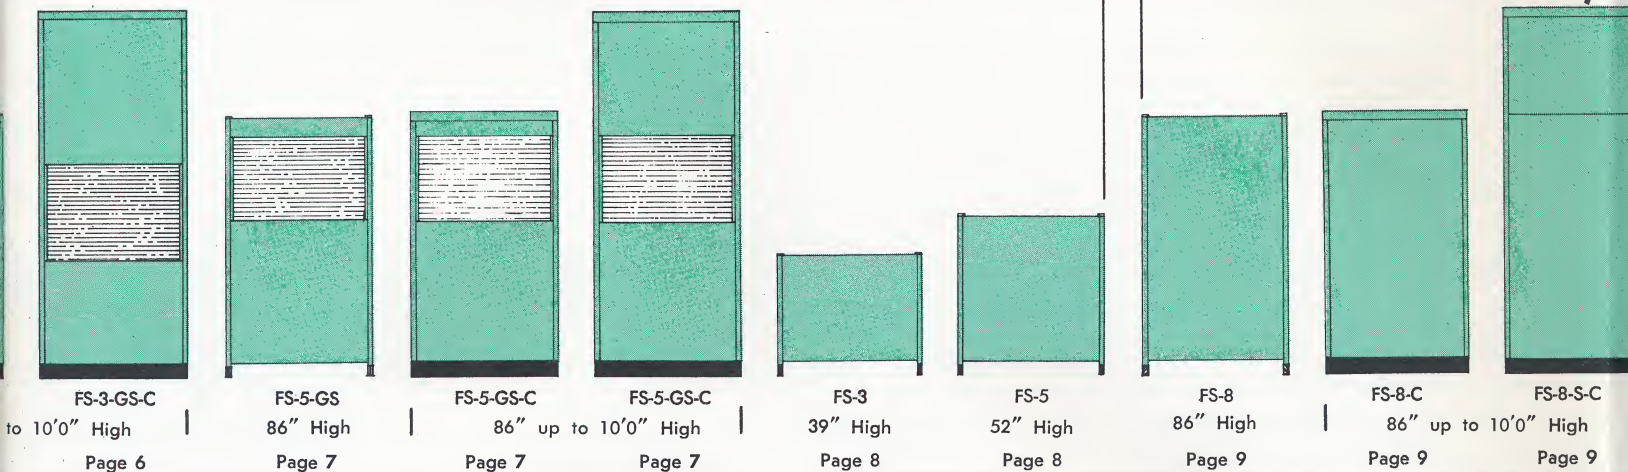

35 40 45 50 TOP 55 60 65

Adanlock will match colors of your specific color scheme. When a special color or colors are required, please send to Adanlock a sample color chip.

NINE STANDARD FINISHES

902 CORAL	
802 SHELL GRAY	601 MIST GREEN
801 SILVER GRAY	603 SANDSTONE
703 SURF GREEN	602 TANSTONE
702 MELODY GREEN	601 BROWNSTONE

In each of these Steel Series there is a Designer Series Thinwall. — Remember only the surface has changed. Designer Series maintain the same combination mobility and functionalism.



FS Series
FS-G Series
FS-GS Series
FS-GS-C Series
FS-8-GS-C Series
GCW-C Series

BASIC SERIES FROM THE MOST FLEXIBLE, ADAPTABLE, WALL SYSTEM IN THE FIELD OF SPACE UTILIZATION.



Painted Steel or Woodgrain plastic laminated surfaces!

These *Thinwall* Series are available up to 48" in width in increments of 9-12-18-24-30-33-36-39-42-48 inches

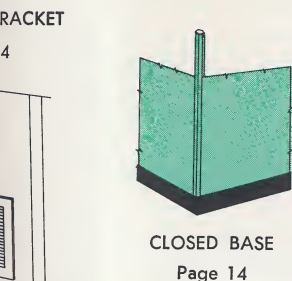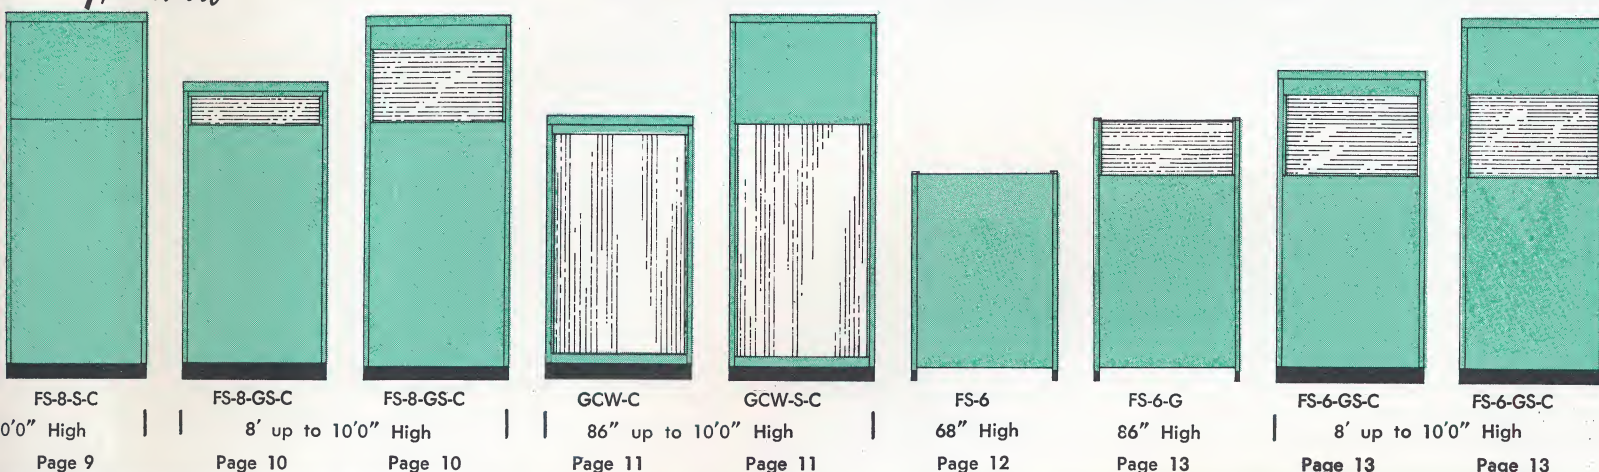

Thinwall

INSERT
GLASS CLEAR OR
BROADLITE
STEEL
CORKBOARD
CHALKBOARD
ACOUSTICAL
SLIDING GLASS
PASS-THRU
WINDOW WITH
OR WITHOUT
SHELF

CHECK THESE IMPORTANT POINTS:

- Choose the Thinwall series that will answer your particular space division requirements.
- Sketch in areas to be divided.
- Write down the required series for each run.
- To assure accuracy, dimension all partition runs.
- If more than one color is required please mark the runs accordingly.

Please furnish a price — **WITHOUT OBLIGATION** — on the Thinwall Partition requirements shown below.

FIRM _____

ADDRESS _____

SIGNED _____

70

75

80


85

90


95

SCALE: 1/4" = 1' 0"

.....from office application.....

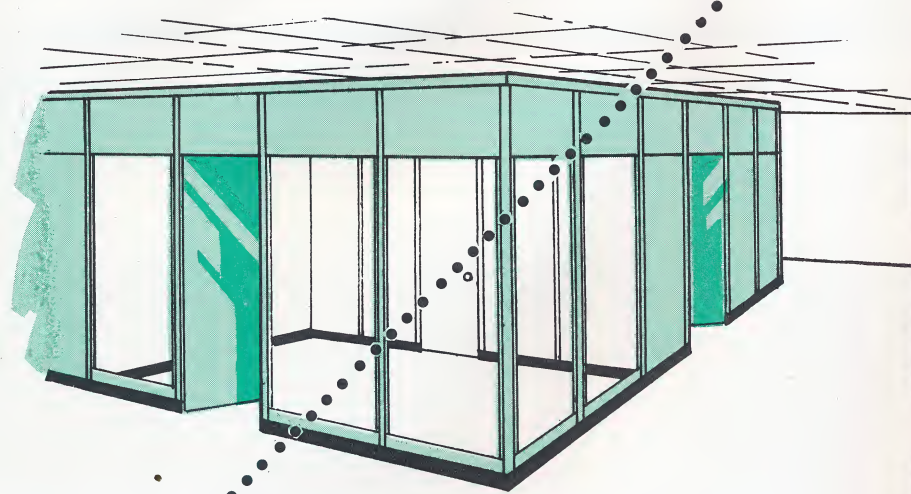

.....to special condition areas

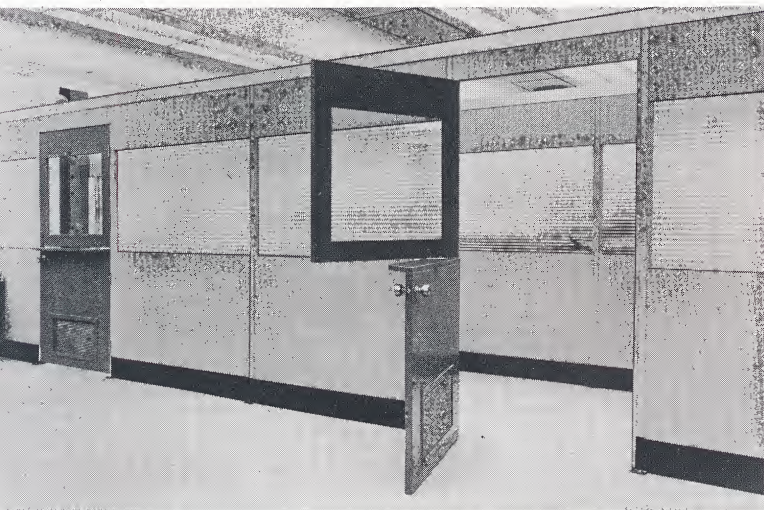

Thinwall

ADANLOCK BASIC ADVANTAGES

LOWEST PRICED

**COMPLETE PACKAGE
CONCEPT**

**CEILING — CORNICE —
LOWER HEIGHTS**

ACOUSTICALLY ENGINEERED

**ALL HEIGHTS AND SERIES
INTERMEMBER**

SIMPLIFIED INSTALLATION

IMMEDIATE DELIVERY

7

BASIC SERIES FROM THE MOST
FLEXIBLE, ADAPTABLE, WALL SYSTEM
IN THE FIELD OF SPACE UTILIZATION.

FS Series FS-GS Series FS-8-C Series GCW-C Series
FS-G Series FS-GS-C Series FS-8-GS-C Series

In each of these Steel Series there is a Designer Series Thinwall. — Remember only the surface has changed. Designer Series maintain the same combination movability and functionalism.

NINE STANDARD FINISHES

601 BROWNSTONE	702 MELODY GREEN
602 TANSTONE	703 SURF GREEN
603 SANDSTONE	801 SILVER GRAY
601 MIST GREEN	802 SHELL GRAY
902 CORAL	

Adanlock will match colors of your specific color scheme. When a special color or colors are required, please send to Adanlock a sample color chip.

SOUND CONDITIONED

Thinwalls have enough sound absorption to allow personnel to work efficiently without interference from unwanted noise transmission. Thinwalls are used extensively in Libraries, Hospitals, classrooms as well as in the office.




SIMPLICITY OF INSTALLATION

Has been obtained by Adanlock in either the steel series or Designer Series. Thinwalls require fewer "parts and pieces" resulting in your own maintenance personnel creating initial or relocating moves.



ADAPTABLE TO ANY CONDITION

Because Thinwall Series fully intermember with other Thinwall series, any combination of panels regardless of height requirement or area condition can easily fulfill your space utilization situation.

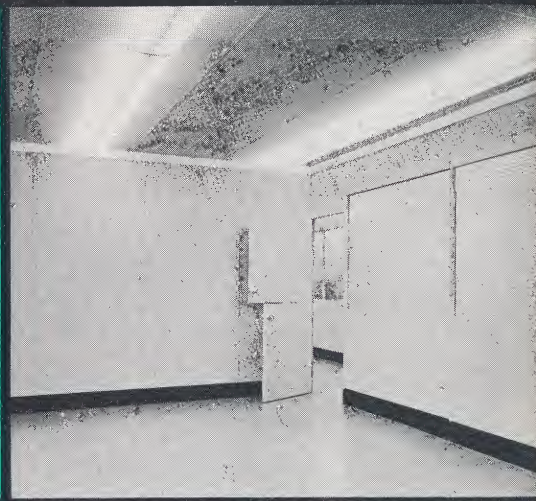

Complete Interior Wall Systems for:

**OFFICES, COLLEGES, SCHOOLS, INSTITUTIONS, BANKS, HOSPITALS,
INDUSTRIAL AREAS, SPECIAL CONDITION AREAS, FROM —**

ADANLOCK-JAMESTOWN

Corporation

JAMESTOWN, NEW YORK

DISTRIBUTED BY:

